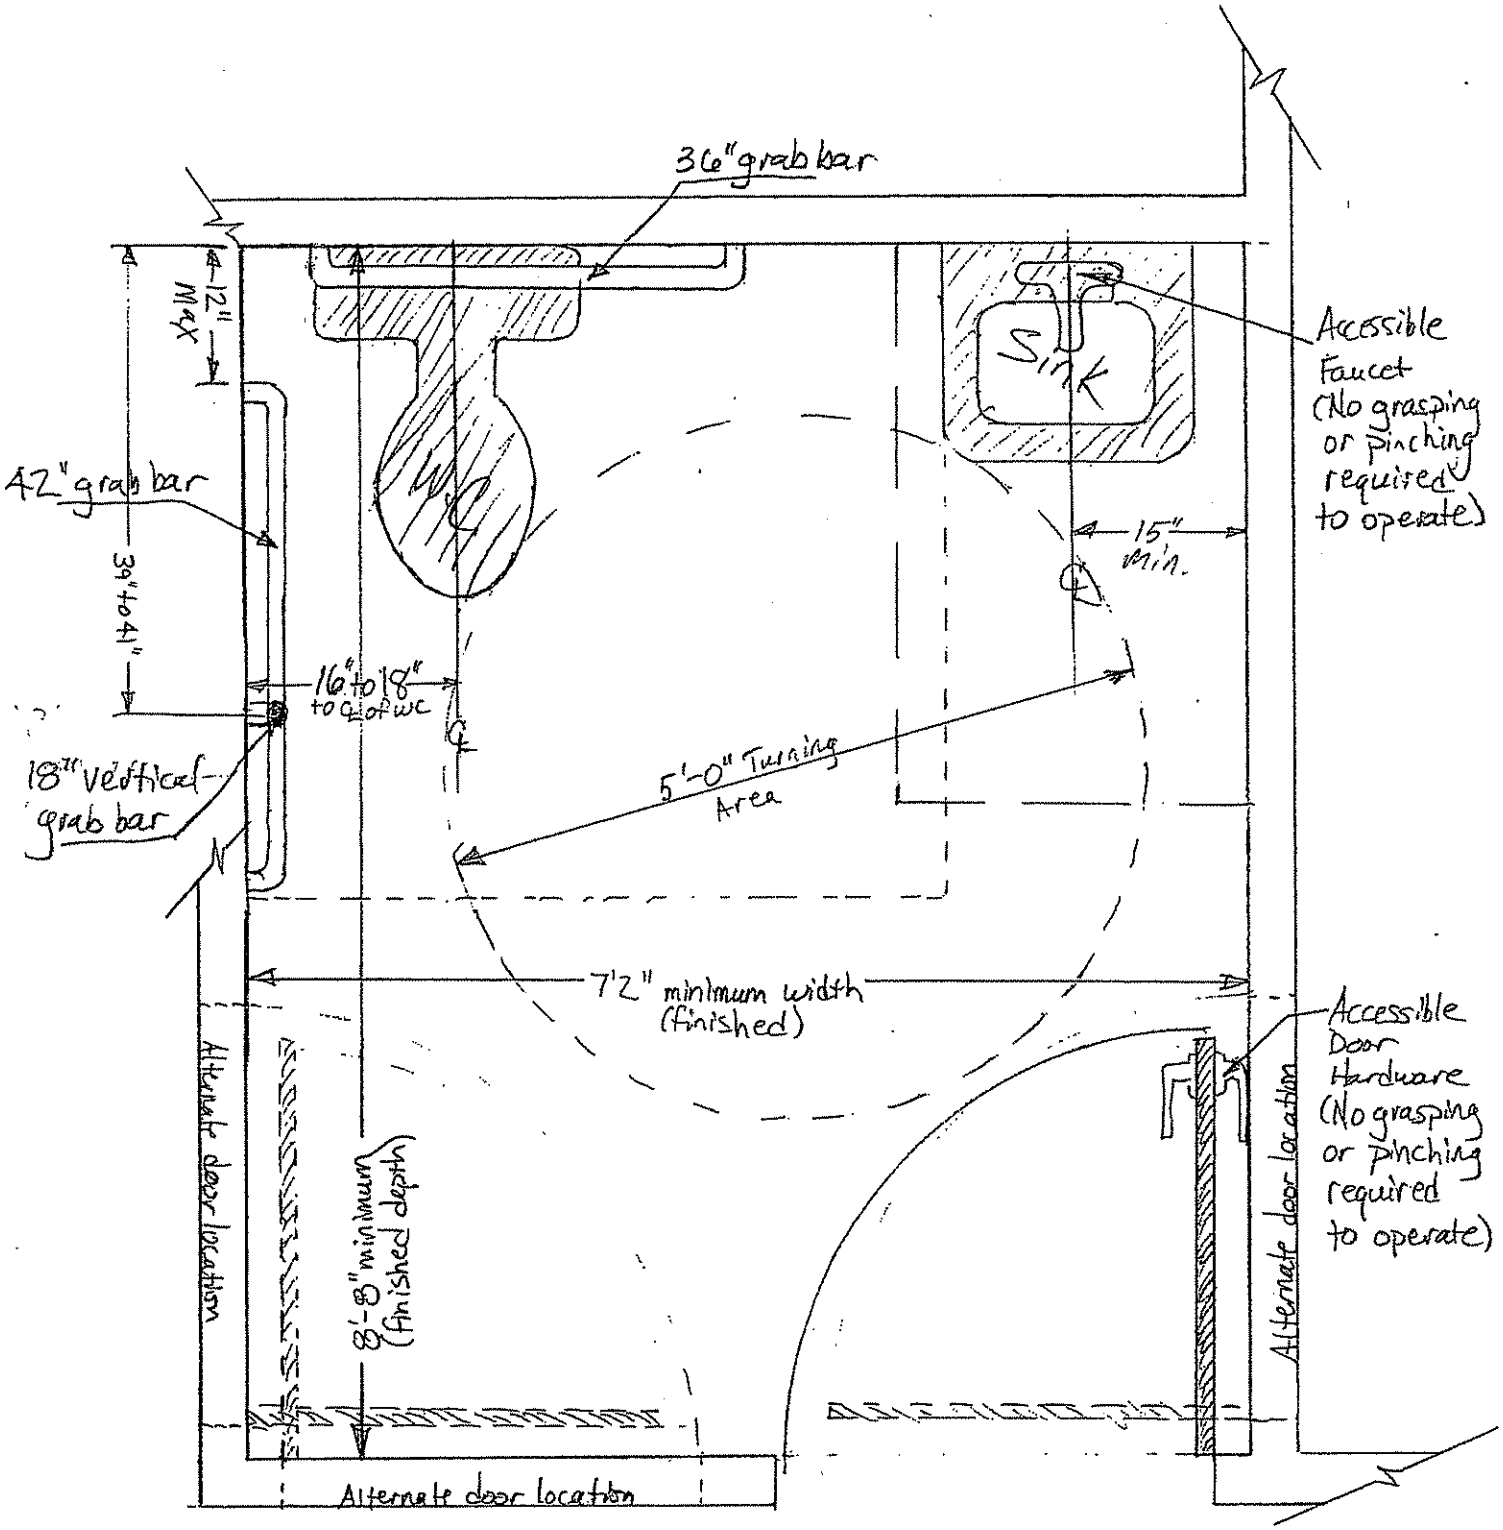

- mount horizontal grab bars 36" above finish floor height.
- required clear spaces may overlap.
- Lav/sink shall have required knee and toe clearances

Scale: 3/4" = 1'-0"

1'-0"